THIS DRAWING TOGETHER WITH THE DESIGN IS COPYRIGHT OF THE ARCHITECT.
FIGURED DIMENSIONS SHOULD BE FOLLOWED AND SCALED DIMENSIONS SHOULD BE CHECKED WITH THE ARCHITECT.
ANY DISCREPANCY MUST BE REPORTED TO THE ARCHITECT IMMEDIATELY AND PRIOR TO PROCEEDING.

REVISONS

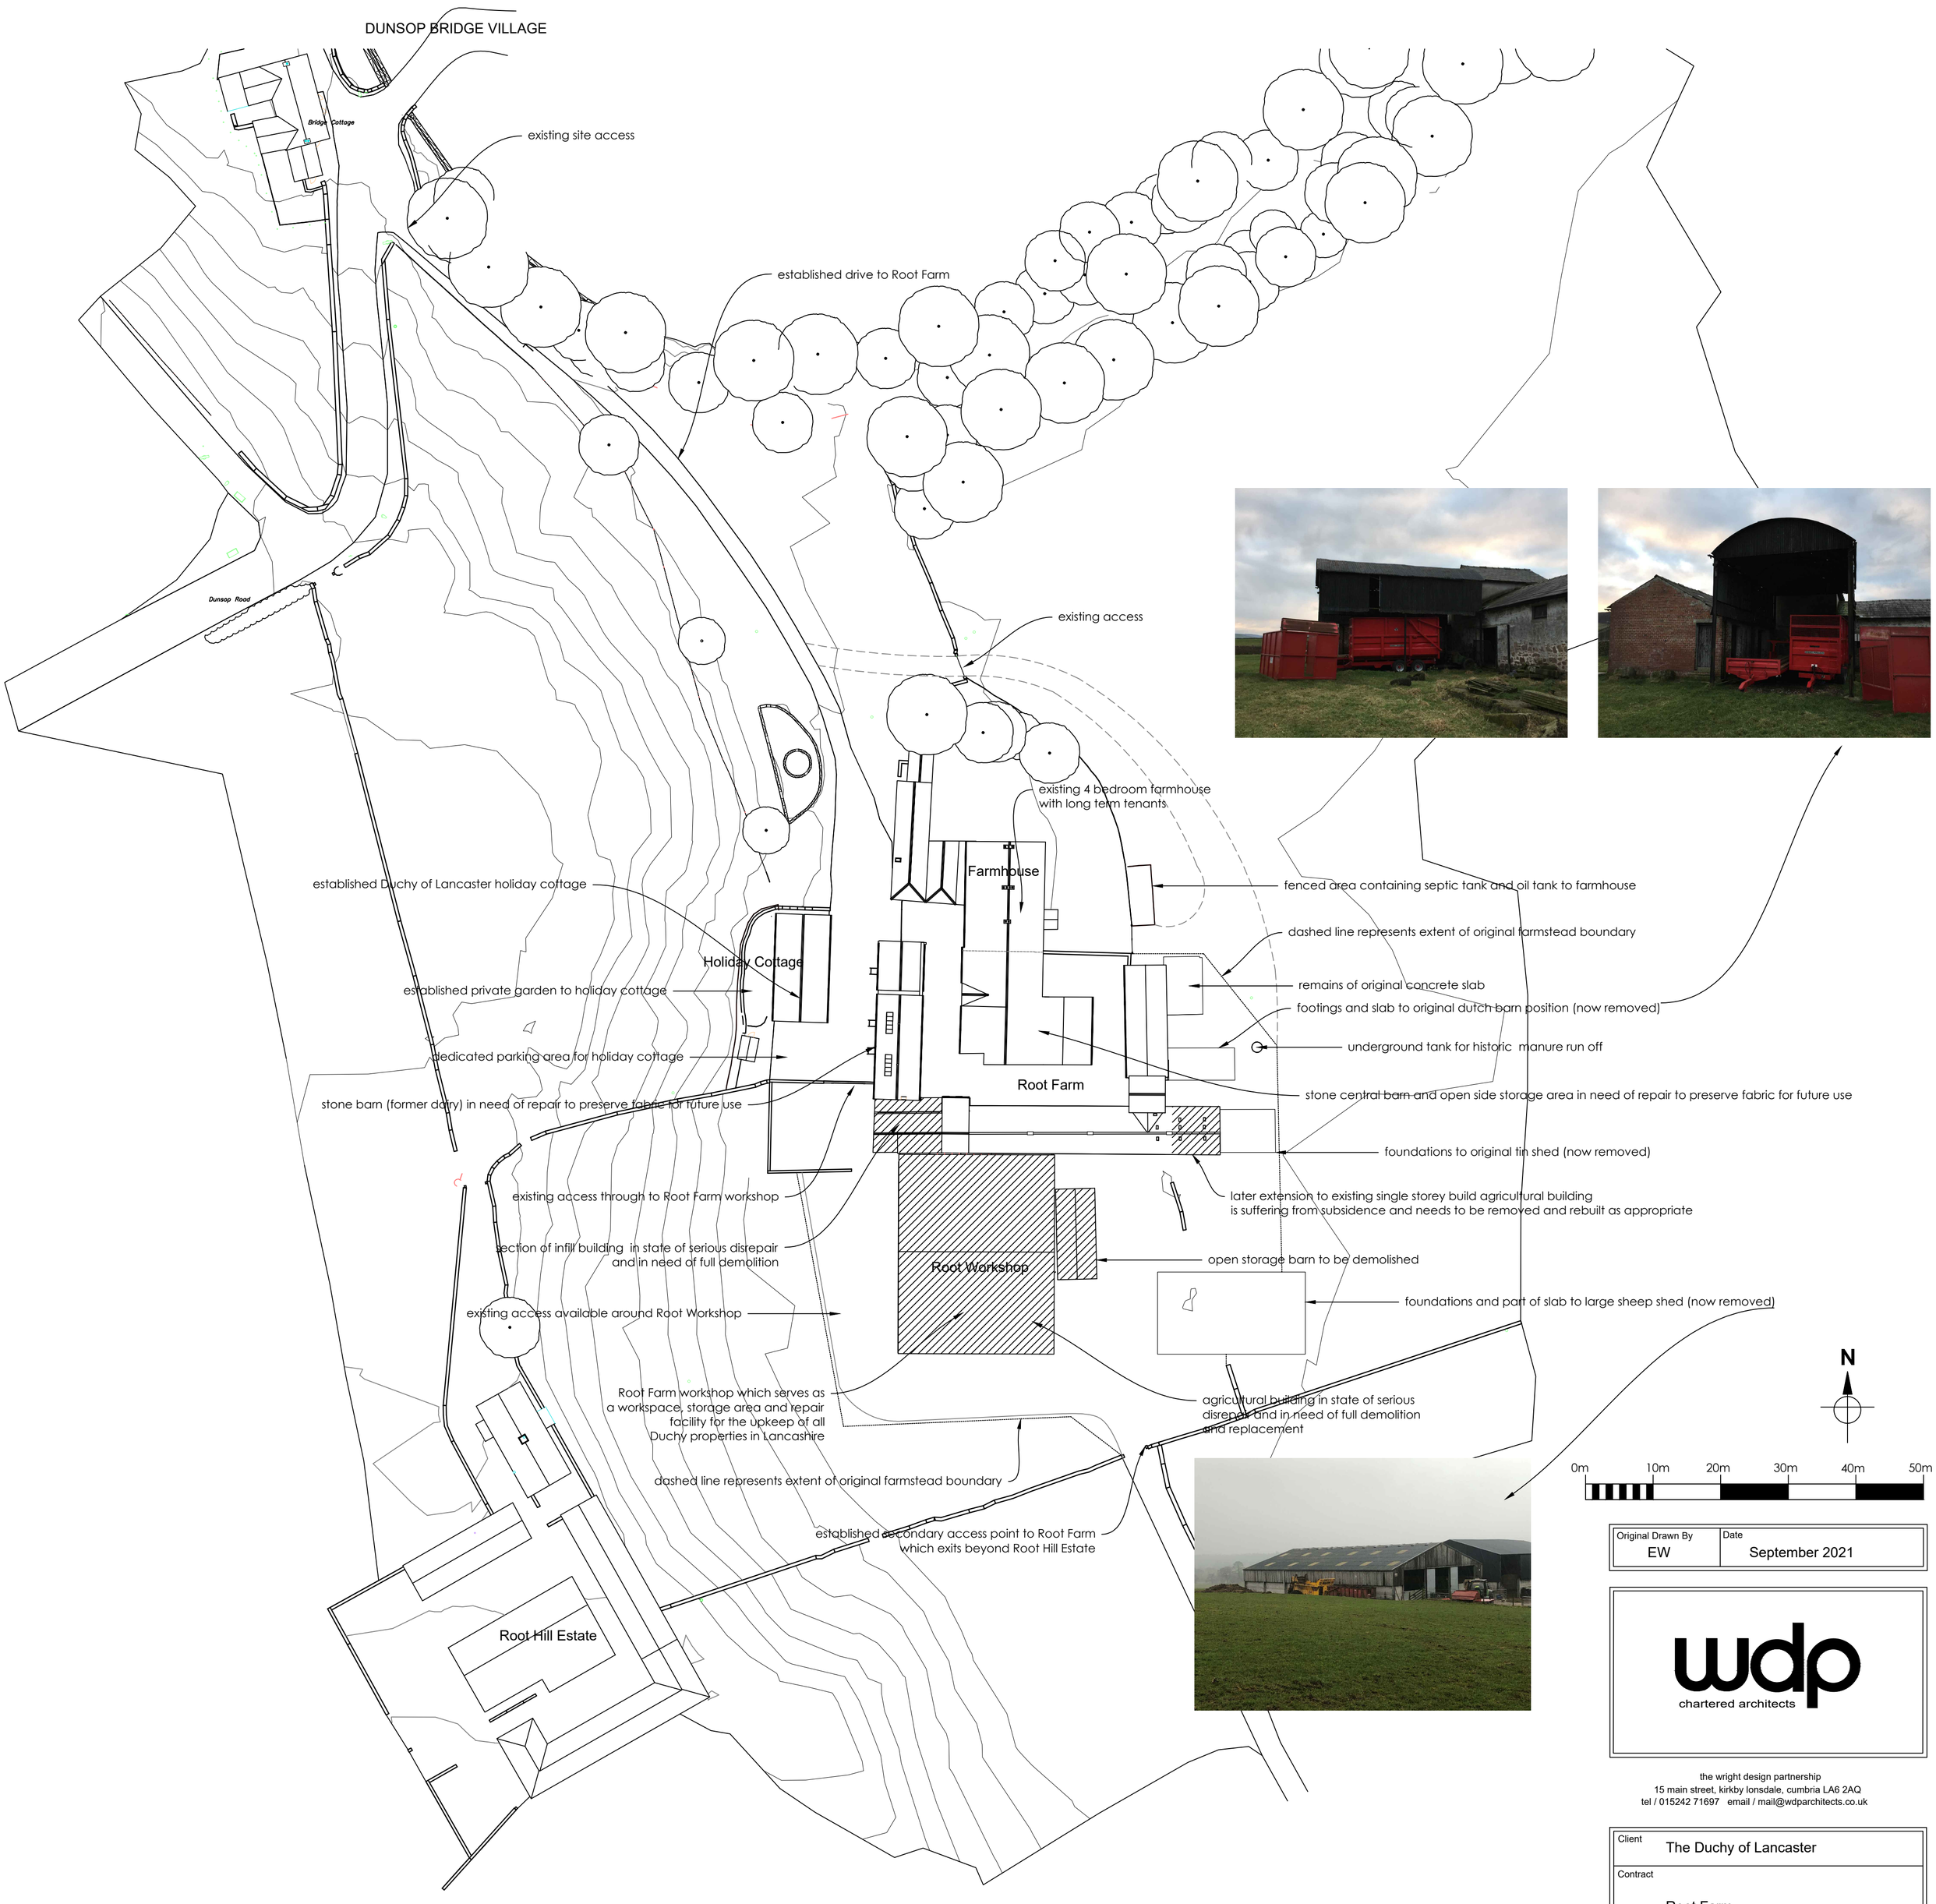

EXISTING SITE LAYOUT

Original Drawn By	Date
EW	September 2021

wdp
chartered architects

the wright design partnership
15 main street, kirkby lonsdale, cumbria LA6 2AQ
tel / 015242 71697 email / mail@wdparchitects.co.uk

Client
The Duchy of Lancaster

Contract
Root Farm
Dunsop Bridge

Drawing title
EXISTING SITE LAYOUT

Scale	Job No.	Drg No.
1:500	KL2887	01